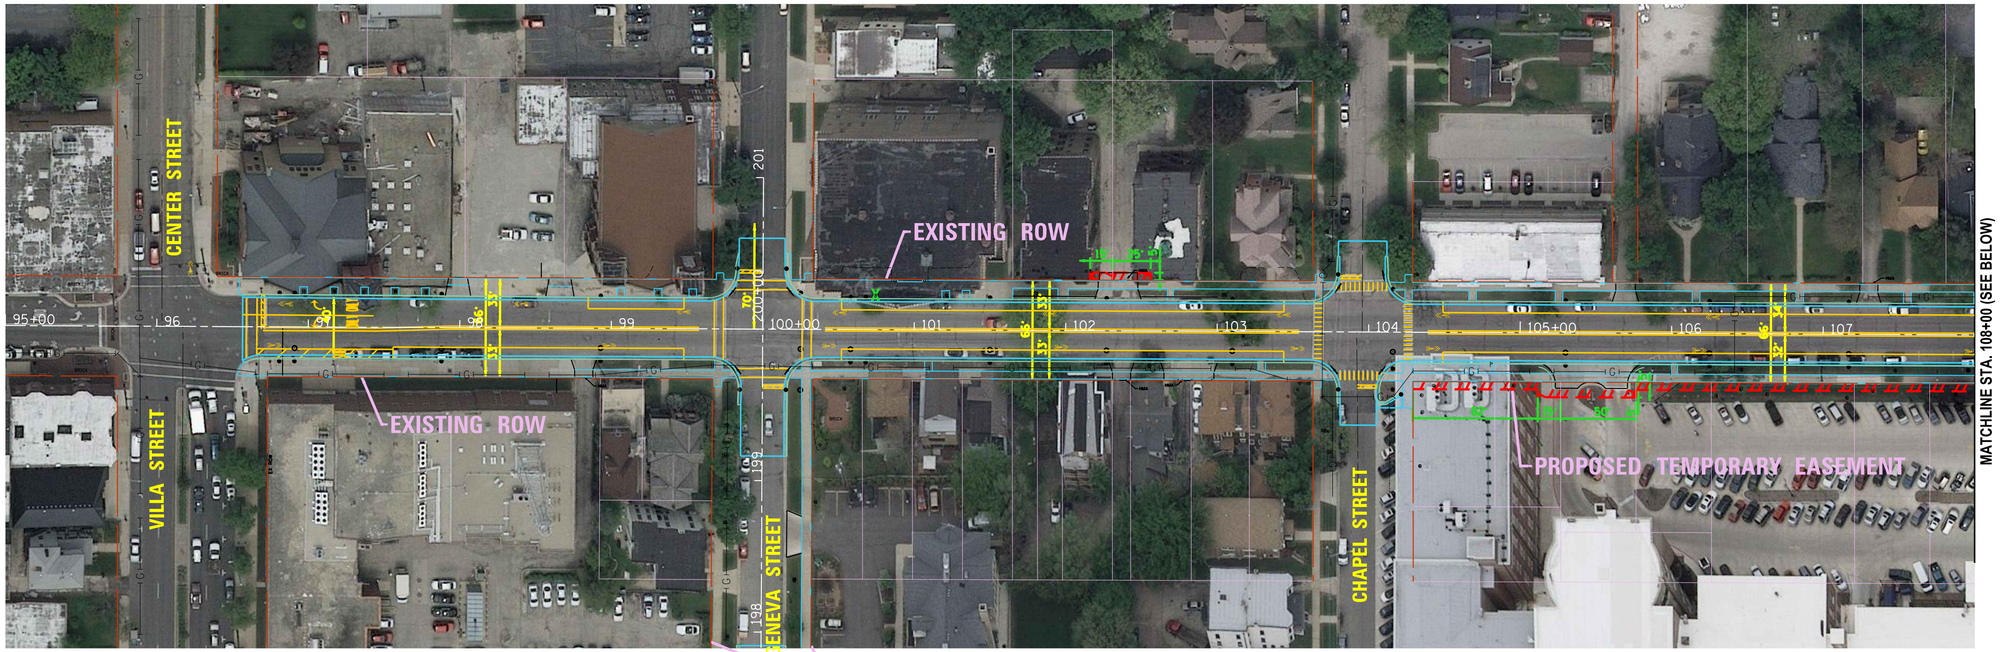

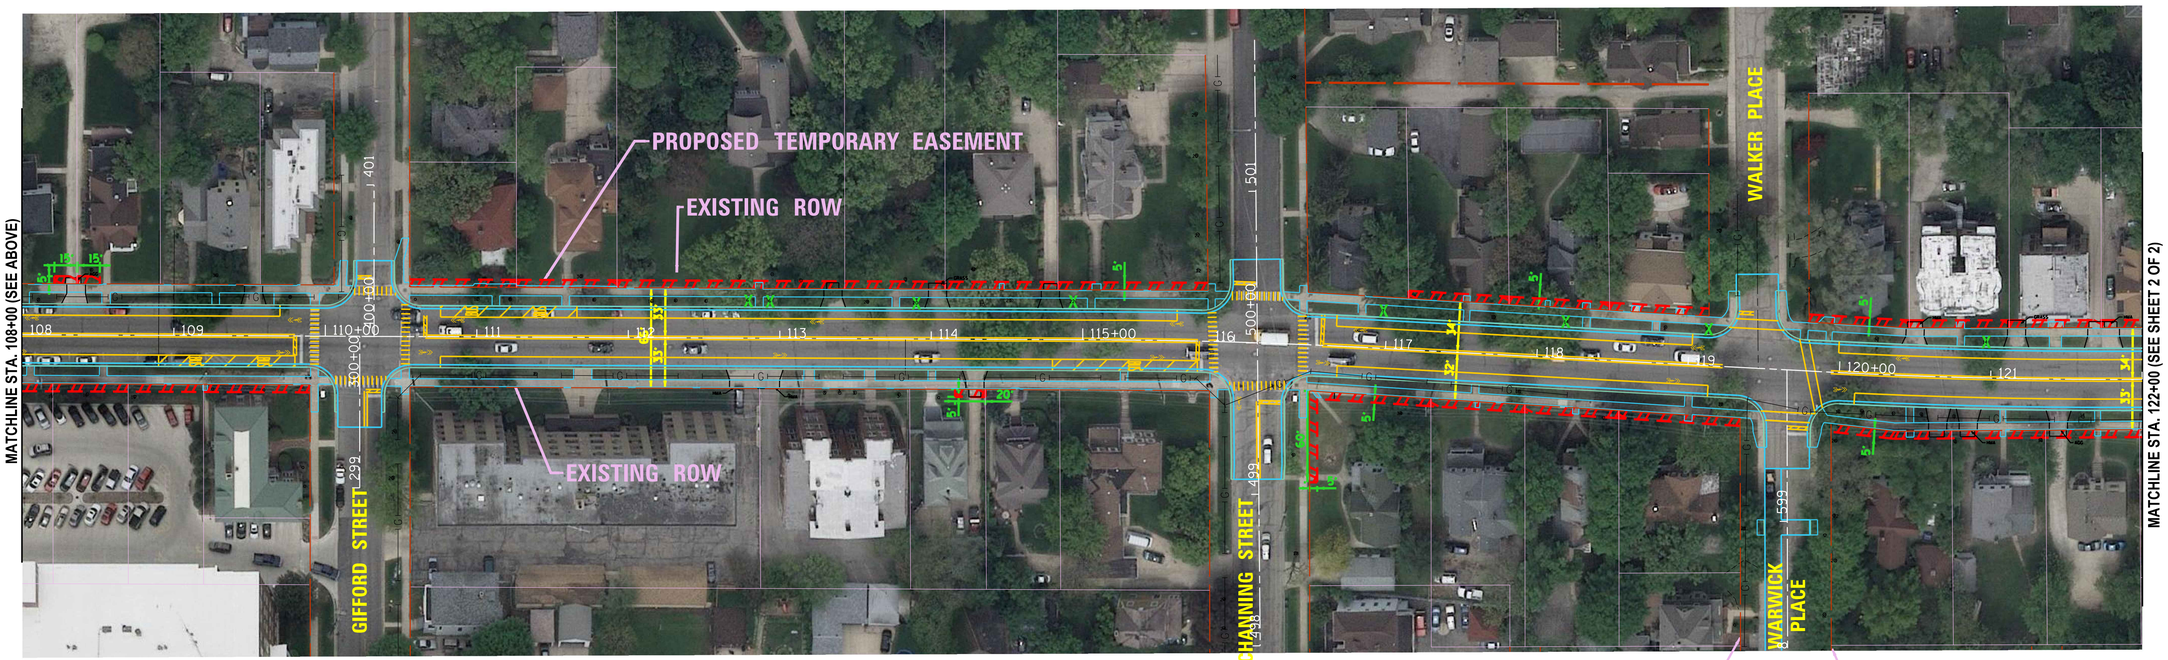

N

0 50 100
SCALE FEET

EXISTING ROW
TEMPORARY EASEMENT
TREE REMOVAL

Plotted: 2/16/2016 7:15:12 AM By: jschmidt

Path: \\hercules\EEI_Storage\CAD\SDSKProj\EG1104\dgn\Dgn Exhibit\EG1104-Public Hearing-Response.dgn

Engineering Enterprises, Inc.
CONSULTING ENGINEERS
52 Wheeler Road
Sugar Grove, Illinois 60554
630.466.6700 / www.eeiweb.com

CITY OF ELGIN
150 DEXTER CT.
ELGIN, IL 60120

DESIGNED	-	REVISED	-
DRAWN	-	REVISED	-
CHECKED	-	REVISED	-
DATE	-	REVISED	-

STATE OF ILLINOIS
DEPARTMENT OF TRANSPORTATION

CHICAGO STREET
PUBLIC HEARING RESPONSE AERIAL VIEW EXHIBIT

SCALE: 1"=50' | SHEET NO. 1 OF 2 SHEETS | STA. 95+00 TO STA. 122+00

F.A.U. RTE.	SECTION	COUNTY	TOTAL SHEETS	SHEET NO.
1321	12-00183-00-PV	KANE	2	1
		CONTRACT NO.		
		ILLINOIS FED. AID PROJECT		

COPYRIGHT 2015 ENGINEERING ENTERPRISES, INC.